

From Aquarium to Theater


Teatro Michelotti First Floor Plan - Scale 1:200

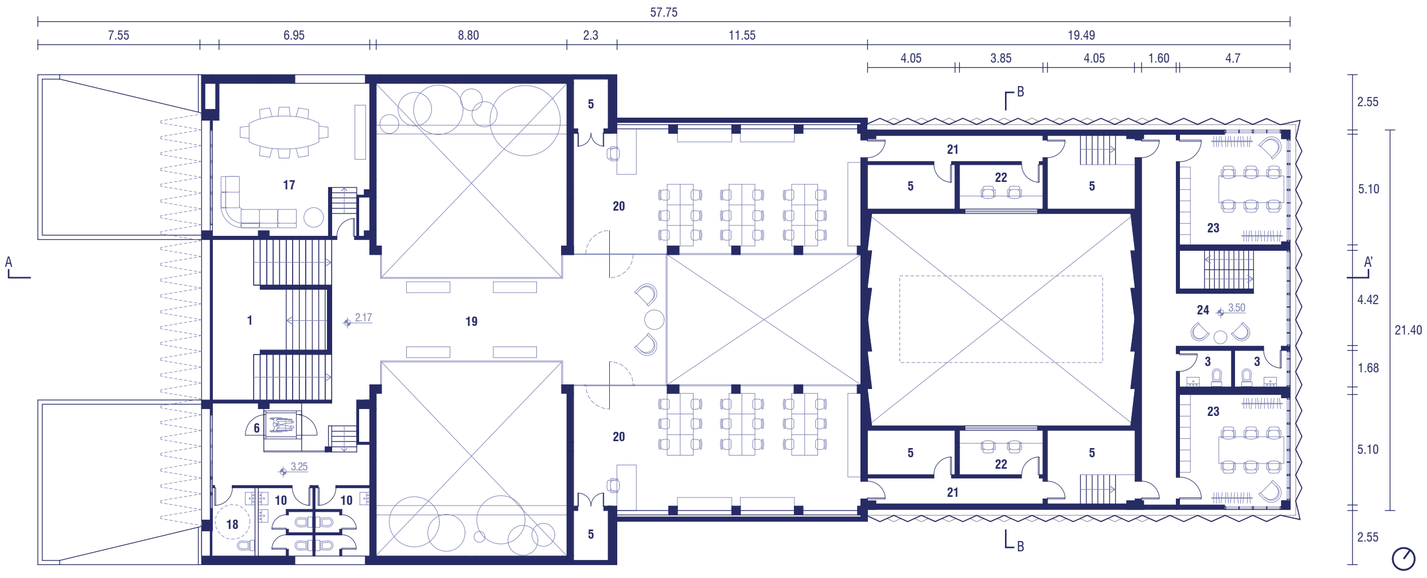

Teatro Michelotti Ground Floor Plan - Scale 1:200

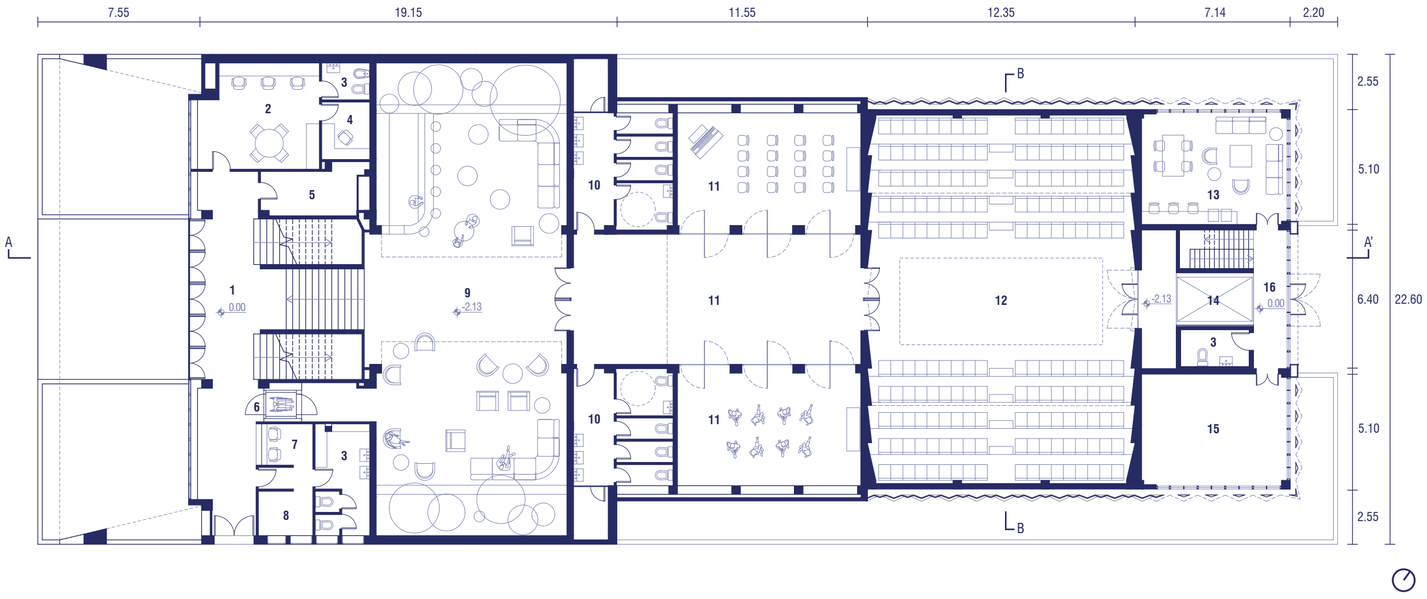


Teatro Michelotti Basement Floor Plan - Scale 1:200

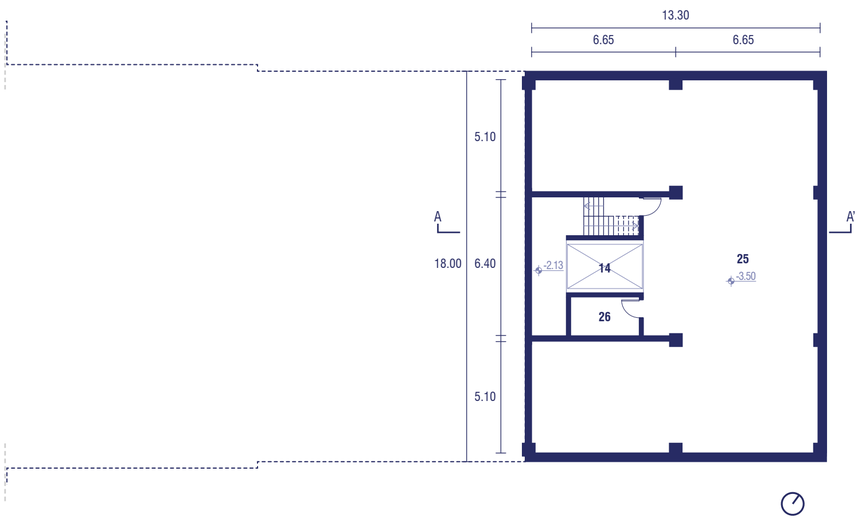

1. Main entrance hall
2. Administration
3. Staff bathroom
4. Director's office
5. Small storage units
6. Accessibility lift
7. Ticket office
8. Cloakroom
9. Lobby and Cafè Lounge
10. Bathrooms
11. Multipurpose rooms
12. Theater auditorium
13. Green room
14. Service elevator
15. Practice room
16. Backstage entrance hall
17. Meeting room
18. Accessible bathroom
19. Mezzanine and seating area
20. Multipurpose ateliers
21. Service corridors
22. Control booths
23. Changing rooms
24. Second floor hall
25. Main storage area
26. Technical room


Building Circulation Diagram

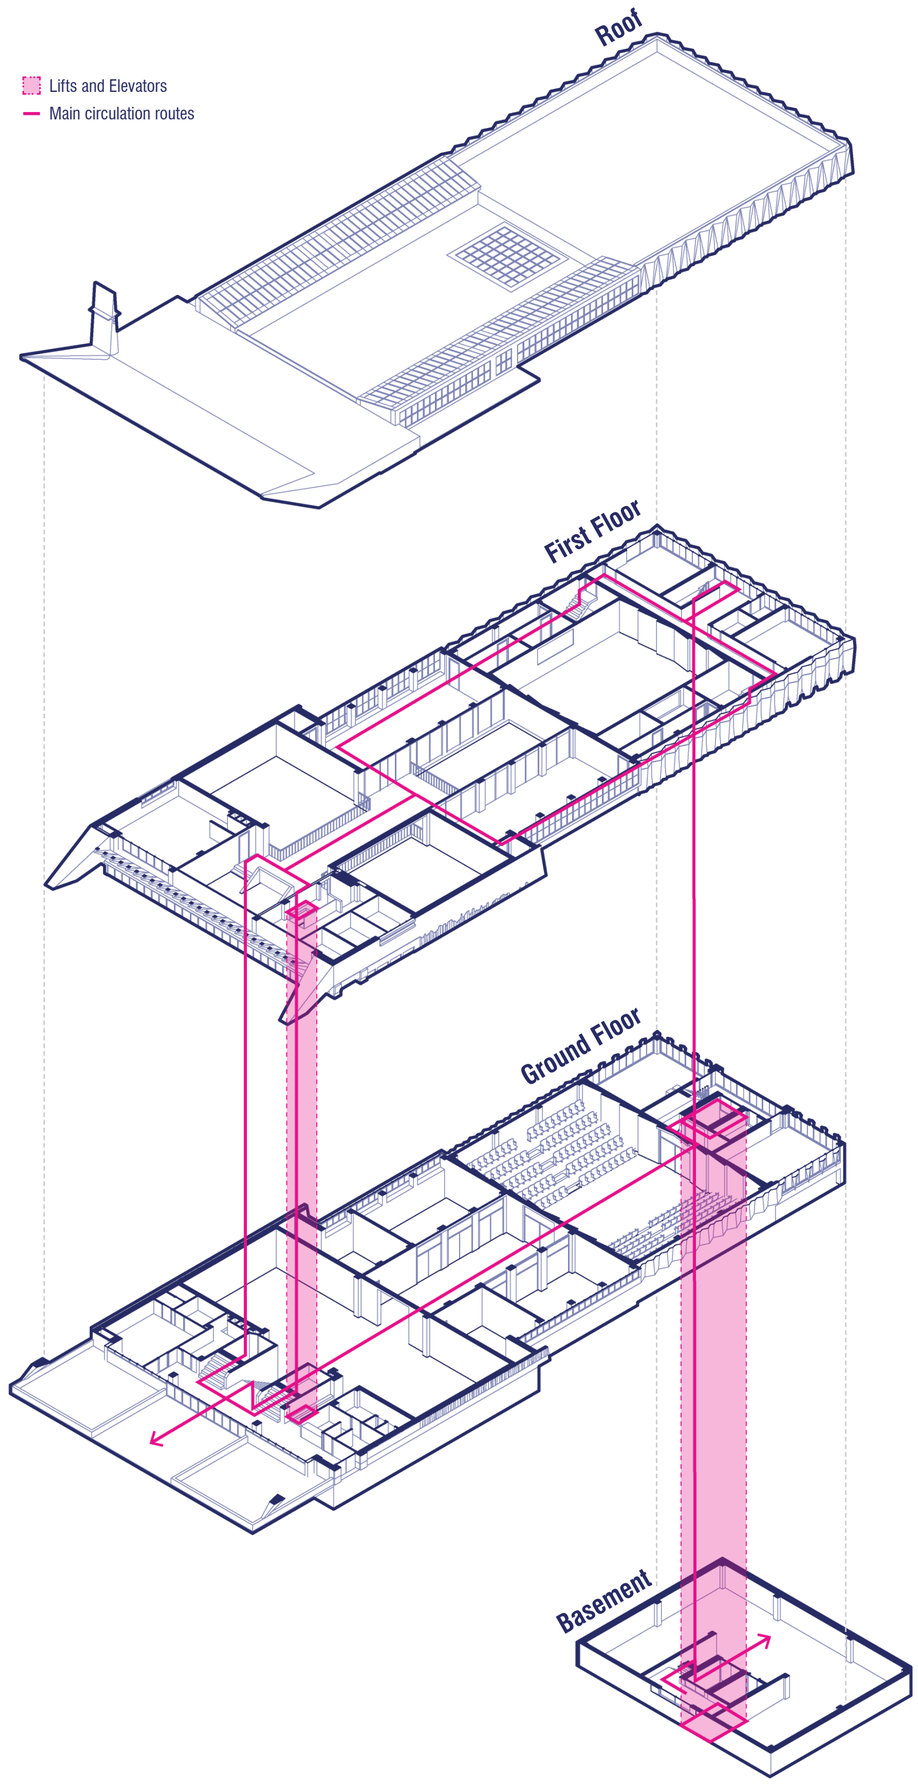

Teatro Michelotti Section AA' - Scale 1:200



Teatro Michelotti Section BB' - Scale 1:200

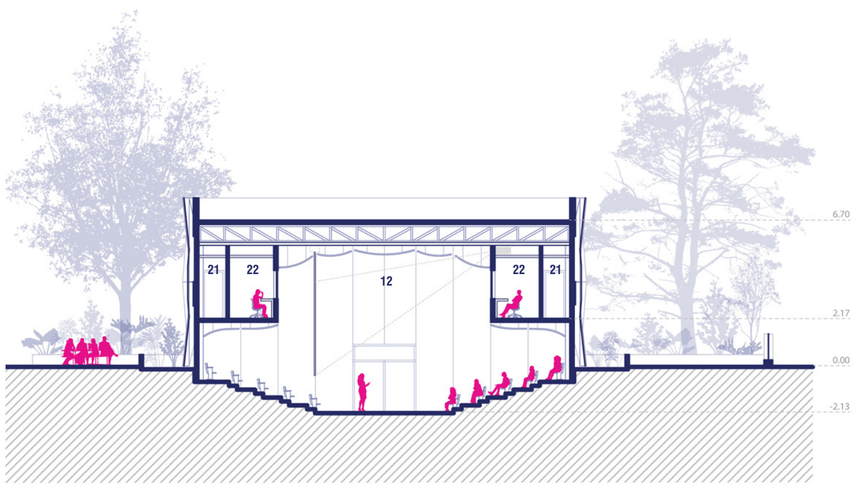

Teatro Michelotti Internal Perspective - Lobby and Cafè Lounge



Teatro Michelotti Internal Perspective - Multipurpose Auditorium

