


The Main Intervention

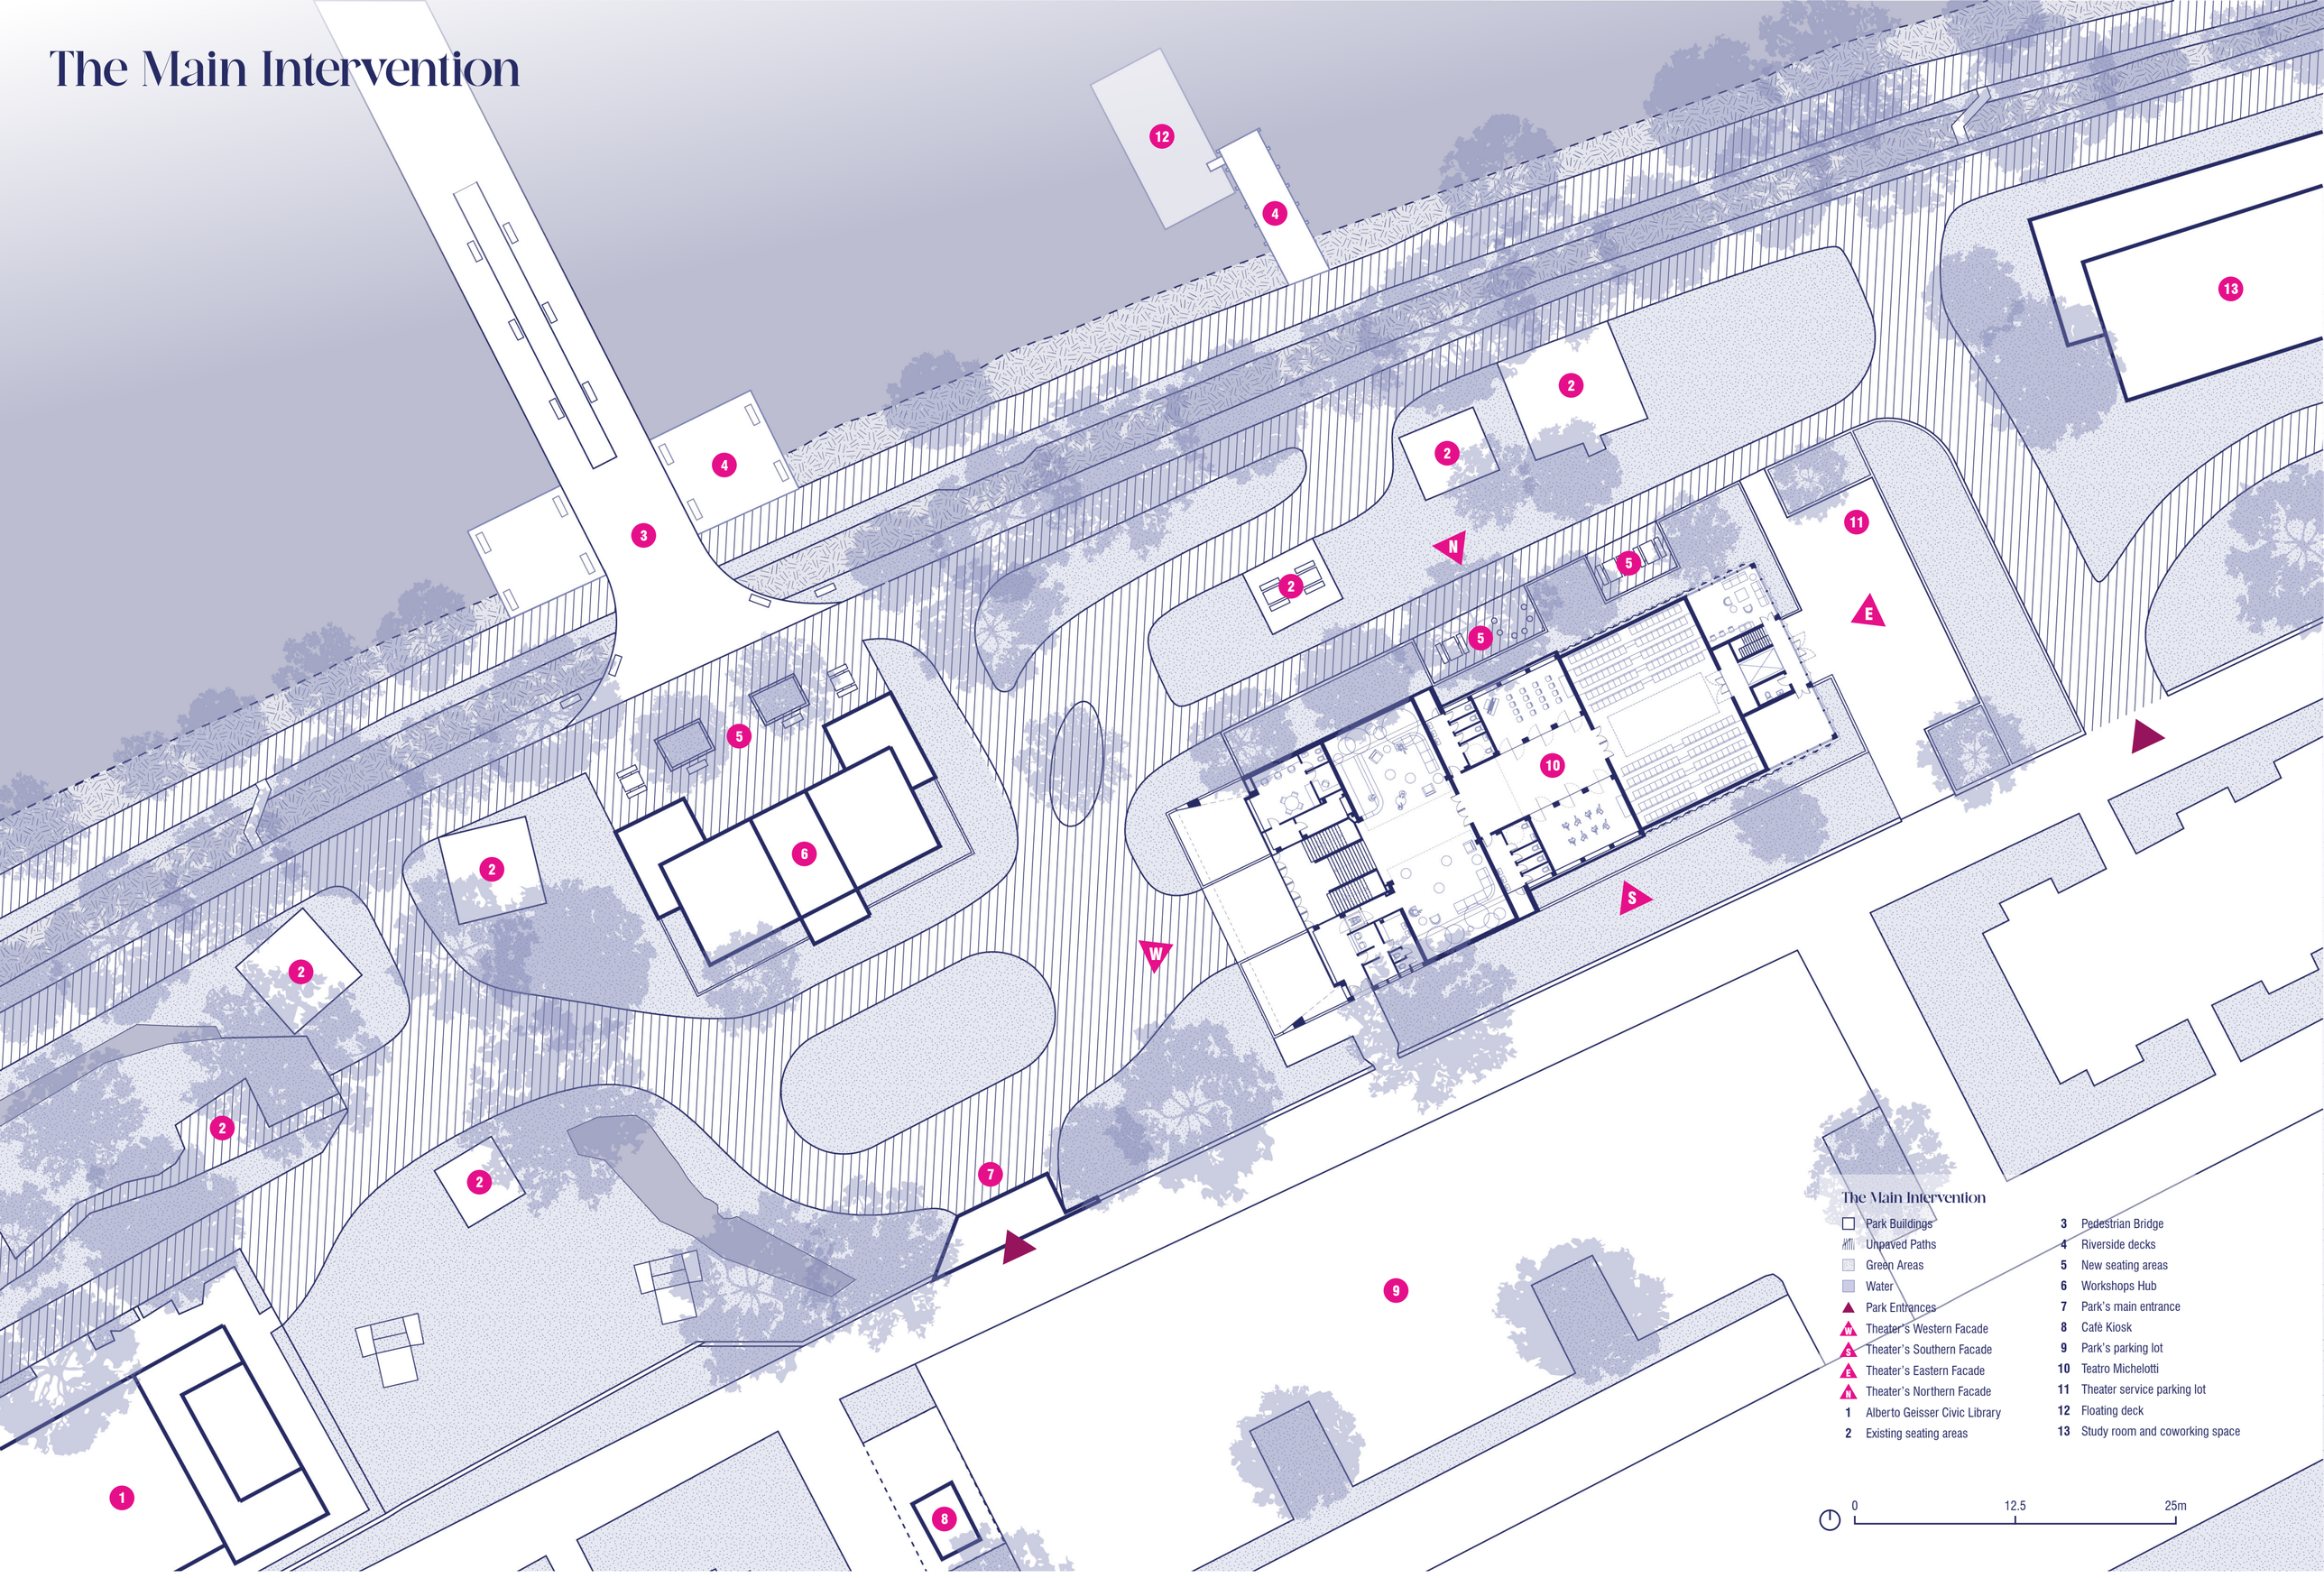


Teatro Michelotti Southern Facade - Scale 1:200

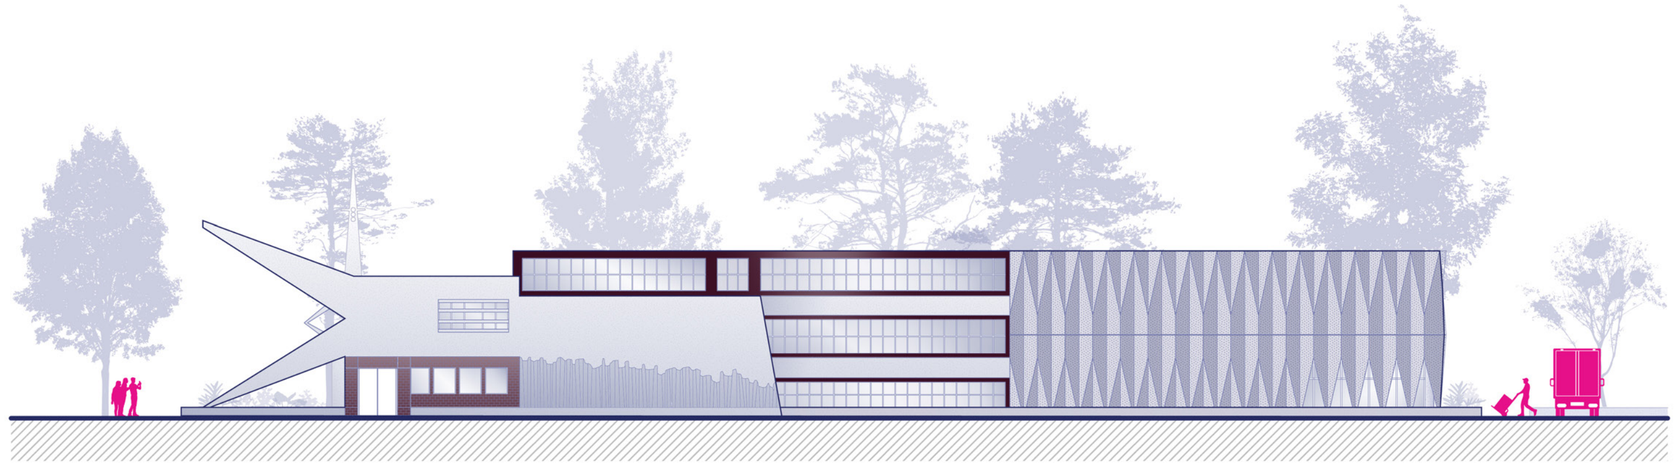


1. Preserving the building's demolished outline

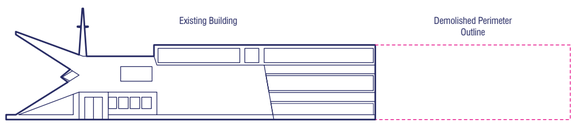


2. Delimitation of axis lines following demolished perimeter and existing building's important features for continuity

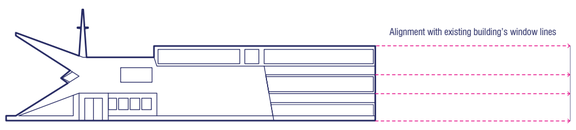


2. Use of existing building's iconographic imagery to create a pattern

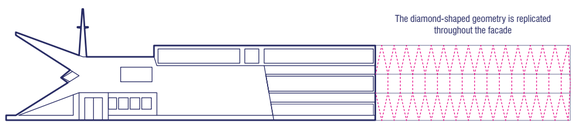


2. Delimitation of openings following the pattern created and the building's original form

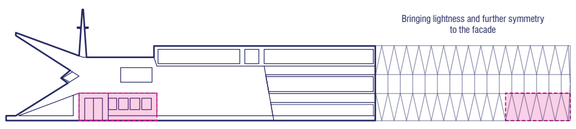


2. Removal of bottom geometry to accentuate the windows while placing window frames directly in between

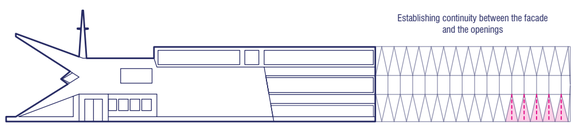


2. Final partitioning of metallic panels

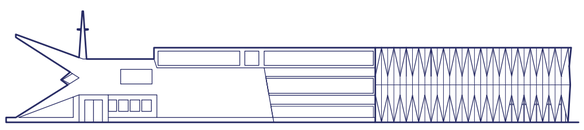


Facade Metallic Panel Dimensions

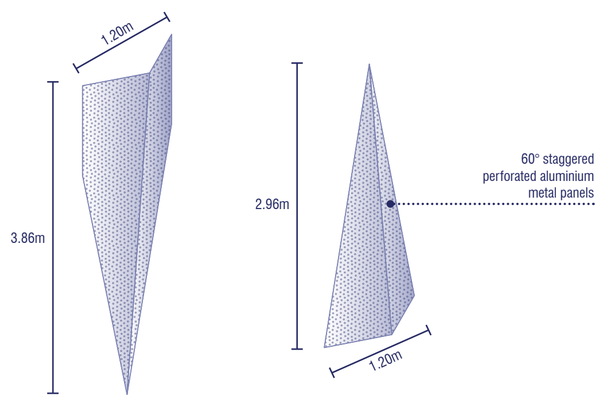

Teatro Michelotti Western Facade - Scale 1:200

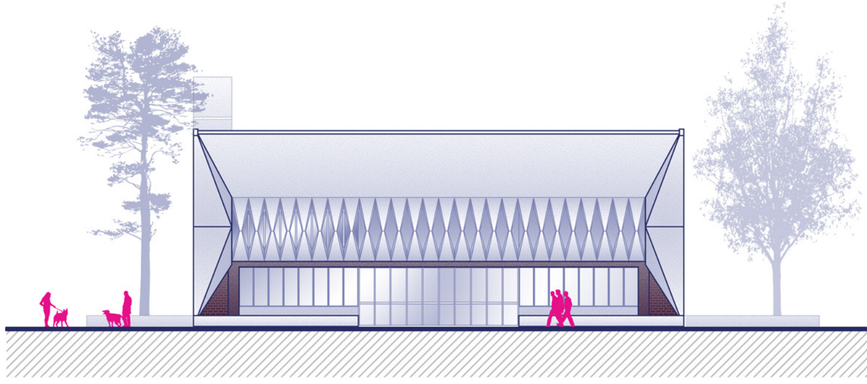

Teatro Michelotti Eastern Facade - Scale 1:200

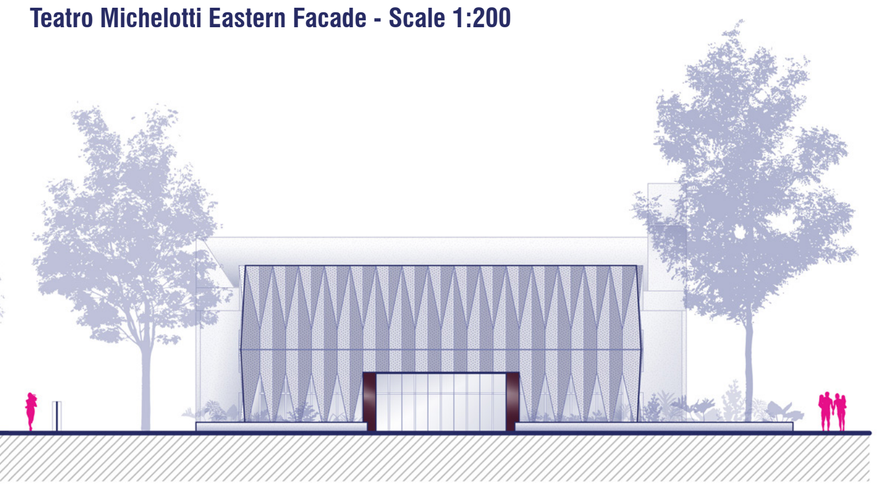

Teatro Michelotti Northern Facade - Scale 1:200

